FilmL.A., Inc.
1201 W. 5th Street, Suite T-800
Los Angeles, CA 90017
t: (213)977-8600 - f: (213)977-8601
www.filmla.com

Summary Information

Permit No: F00036307-B **Type of Permit:** FILMING **Release Date:** 02/15/2011

Production Company	NEW REMOTE PRODUCTIONS
Insured Company Name	NEW REMOTE PRODUCTIONS
Contact Phone No. 1	310-752-8462
Contact Phone No. 2	
Fax	310-752-8810
Address	2600 COLORADO AVE SANTA MONICA, California 90404
Production Title	ROB DYRDEK'S FANTASY FACTORY
Type of Production	TV Reality

Producer	Ruben Fleischer
Director	Mike Lang
1st AD	n/a n/a
Production Manager	Sayeh Bakhtiar
FilmL.A. Coordinator	JDP - Jason Del Paine
Location Manager	Sayeh Bakhtiar
Primary Phone	Office - 323-785-4507
Secondary Phone	Mobile - 310-752-8000
Location Assistant	N/A N/A
Primary Phone	Office - 555-555-5555
Secondary Phone	

Fees

FILMLA FILM PERMIT RIDER FEE	$100.00	**Total Permit Fee**	$400.00
LA CITY DEPT OF REC AND PARKS CREW PARKING 16 VEHICLES AND UP	$300.00	**Number of Locations**	1

NOT A PERMIT

FilmL.A., Inc.
1201 W. 5th Street, Suite T-800
Los Angeles, CA 90017
t: (213)977-8600 - f: (213)977-8601
www.filmla.com

Summary Information — Location

Permit Number	F00036307-B	**Location Manager**	Sayeh Bakhtiar
Production Company	NEW REMOTE PRODUCTIONS	Primary Phone	Office - 323-785-4507
Insured Company	NEW REMOTE PRODUCTIONS	Secondary Phone	Mobile - 310-752-8000
Production Title	ROB DYRDEK'S FANTASY FACTO...		

Location Address ACADEMY RD, SOLANO AVE-WEST TO STADIUM WAY, LOS ANGELES, CA, 90042

Location Type Street

Film Dates 2/11/2011 - 2/11/2011 09:00 - 17:00

Open or Closed to the Public Open

Generic Conditions
Must Maintain 5' Clearance on Sidewalks/Walkways
No Cast and Crew parking on areas streets.
Number of uniformed officers listed on the permit is a minimum requirement. Permittee remains responsible for deploying a sufficient number of uniformed officers to provide traffic and crowd control to ensure the safety of the film crew and the public.
Traffic control must be done in accordance w/MUTCD
Traffic Officers Required
Uniformed officers shall have a copy of the film permit in their possession and are required to confirm that all traffic control signage devices are in place.

Please see attached documents
F36307_ACADEMY_FULL_REV1.pdf
F36307_ACADEMY_DETAIL_REV1.pdf

Equipment on Location

Type	Quantity
5 or 10 ton trucks	1
Cast/Crew vehicles	8
Cube Trucks	2
Vans	2

Personnel on Location

Type	Quantity
Extras	1
Off-Duty/Retired LAPD Officer(s)	2

Filming Activities Drive by; Drive ups & away; Equipment on sidewalk, in curb lane & across street; Exterior Dialogue; Intermittent pedestrian control; Intermittent traffic control - 2 minutes standard; talent skating down hill, setting up hay bales within closure;

Jurisdiction **Political:** Los Angeles City - Council District 01 **Police:** Los Angeles Police Department **Fire:** Los Angeles City

Thomas Guide **Page:** 594 **Grid:** G7

Approvals LOS ANGELES CITY DEPARTMENT OF REC & PARKS - FILM OFFICE

Coordinator Note RIDER B ADDS CREW PARKING AT ELYSYIAN PARK UNTIL 1530 HOURS

Parking

Base Camp
Location Type : Location

Crew Parking
Location Type : LA City Park
Street : ELYSIAN PARK

NOT A PERMIT

FILM LA COORDINATOR: JASON DEL PAINE
FILM LA PERMIT # F-36307-A

CLOSURE INFO:

FULL CLOSURE ACADEMY RD
STADIUM WAY - ACADEMY RD
2/11, 0900-1700

NEW REMOTE
"ROBDYRDEK"
LOCATIONS CONTACT:
YEA-VONNE KELLY 323.260.4777(4PPS)

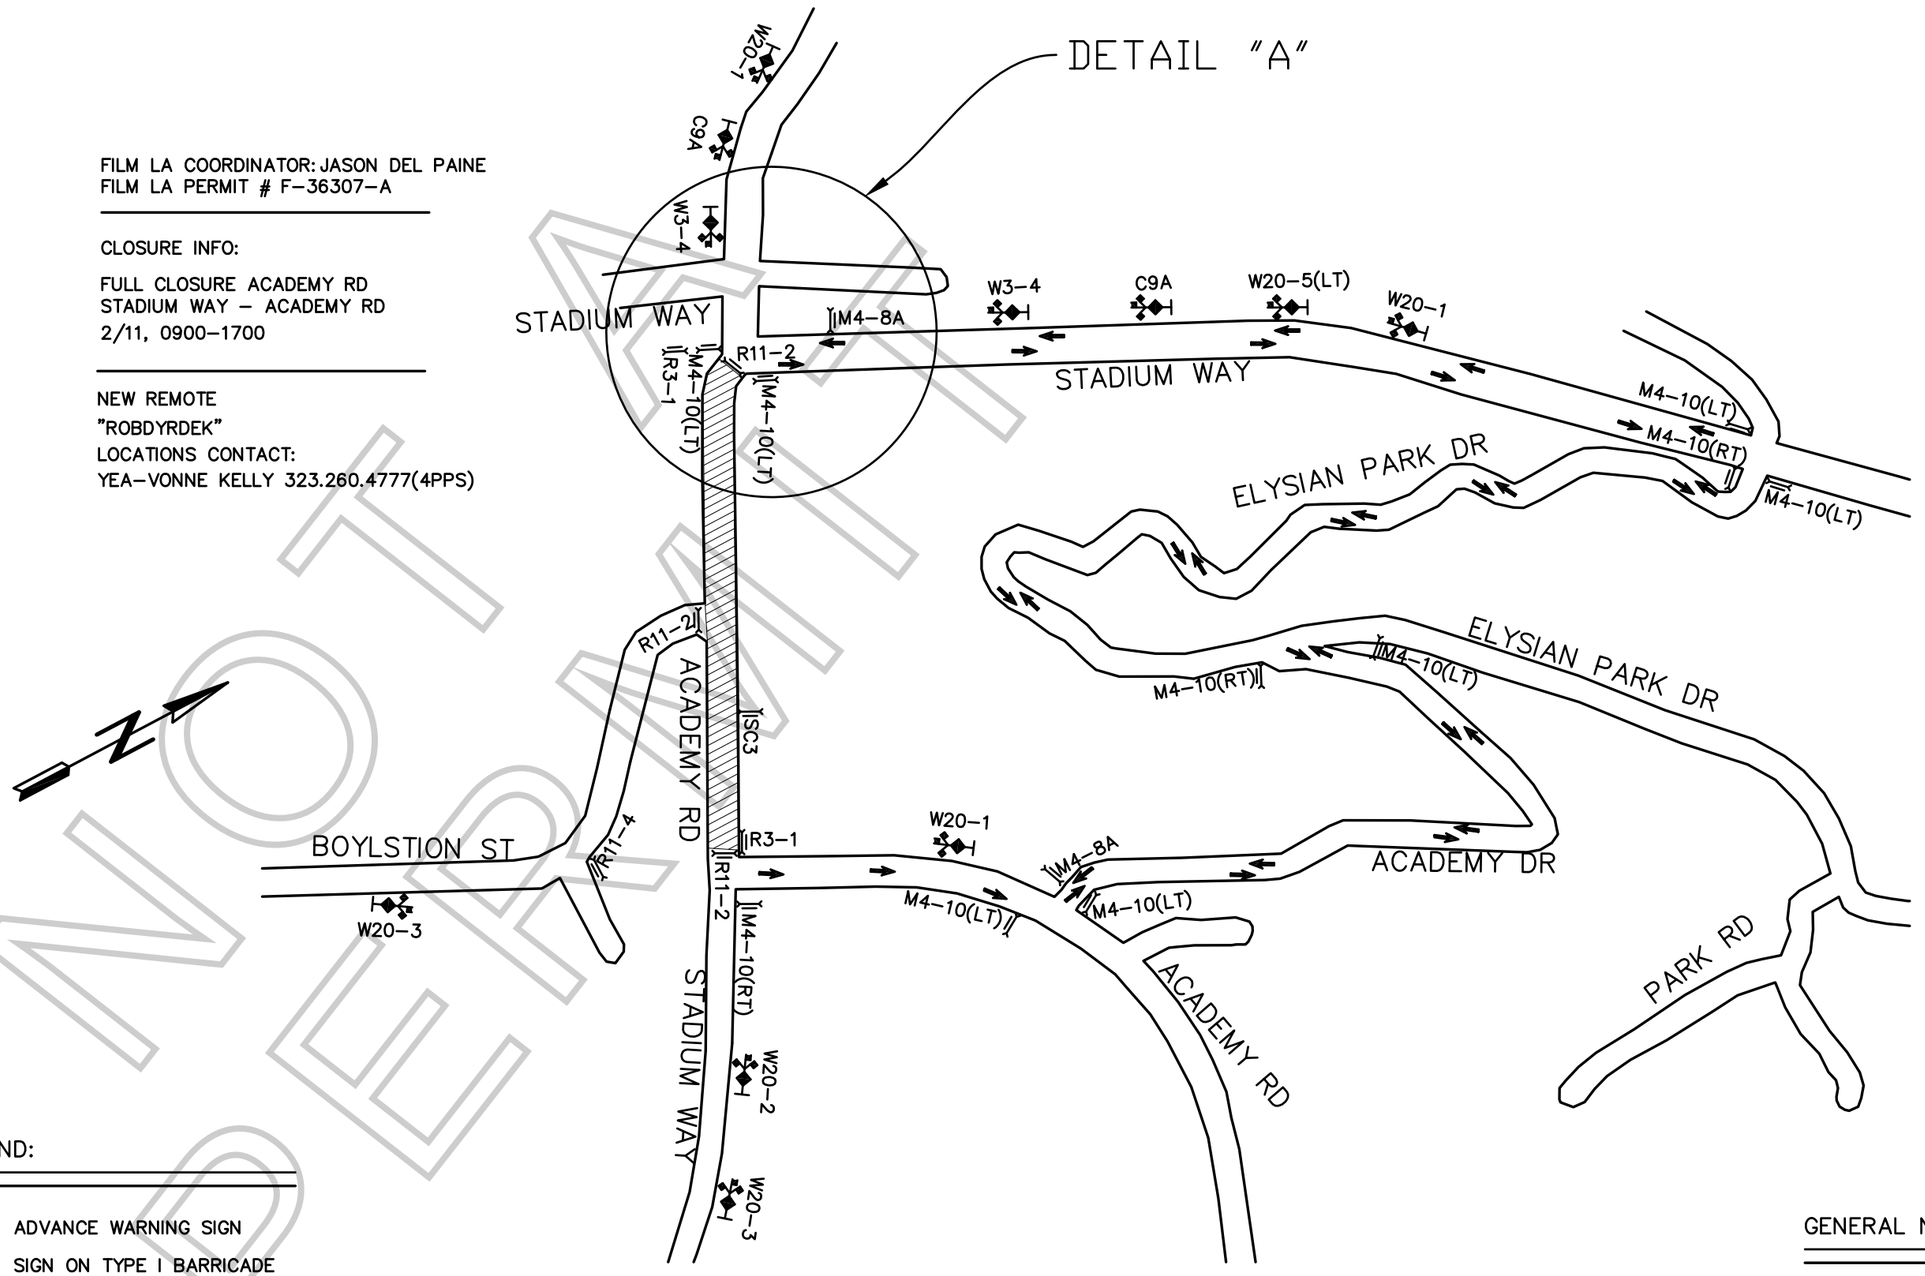

LEGEND:

- ADVANCE WARNING SIGN
- SIGN ON TYPE I BARRICADE
- TRAFFIC CONE 28" (REFLECTIVE)
- DETOUR ROUTE
- FLASHING ARROW SIGN (FAS)
- CLOSURE/WORK AREA

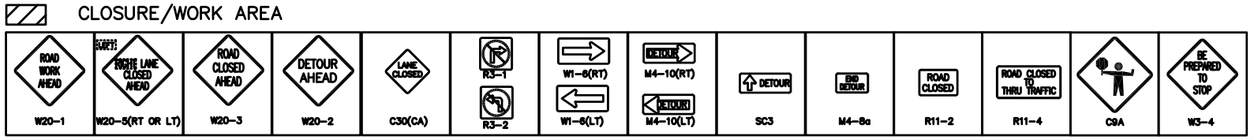

TCP DRAWN BY:
JOHNPAUL LAKE
PACIFIC TRAFFIC CONTROL, INC.
323.981.0600 PH.
LIC # 944488

GENERAL NOTES:

1. ALL SIGNING, STRIPING, AND TRAFFIC CONTROL DEVICES SHALL CONFORM TO THE CURRENT STATE OF CALIFORNIA DEPARTMENT OF TRANSPORTATION (CALTRANS) STANDARD PLANS AND STANDARD SPECIFICATIONS, CALIFORNIA M.U.T.C.D., AND ANY ADDENDUMS THERTO, AND AS SHOWN ON THESE PLANS.
2. THERE SHALL BE NO INTERFERENCE WITH TRAFFIC SIGNALS OR CROSSWALKS.
3. CONES SHALL BE 28" MINIMUM HEIGHT AND SHALL HAVE REFLECTORIZED SLEEVES FOR NIGHT WORK.
4. POLICE SHALL DIRECT TRAFFIC AS NECESSARY.

NOT APPROVED

DETAIL "A"

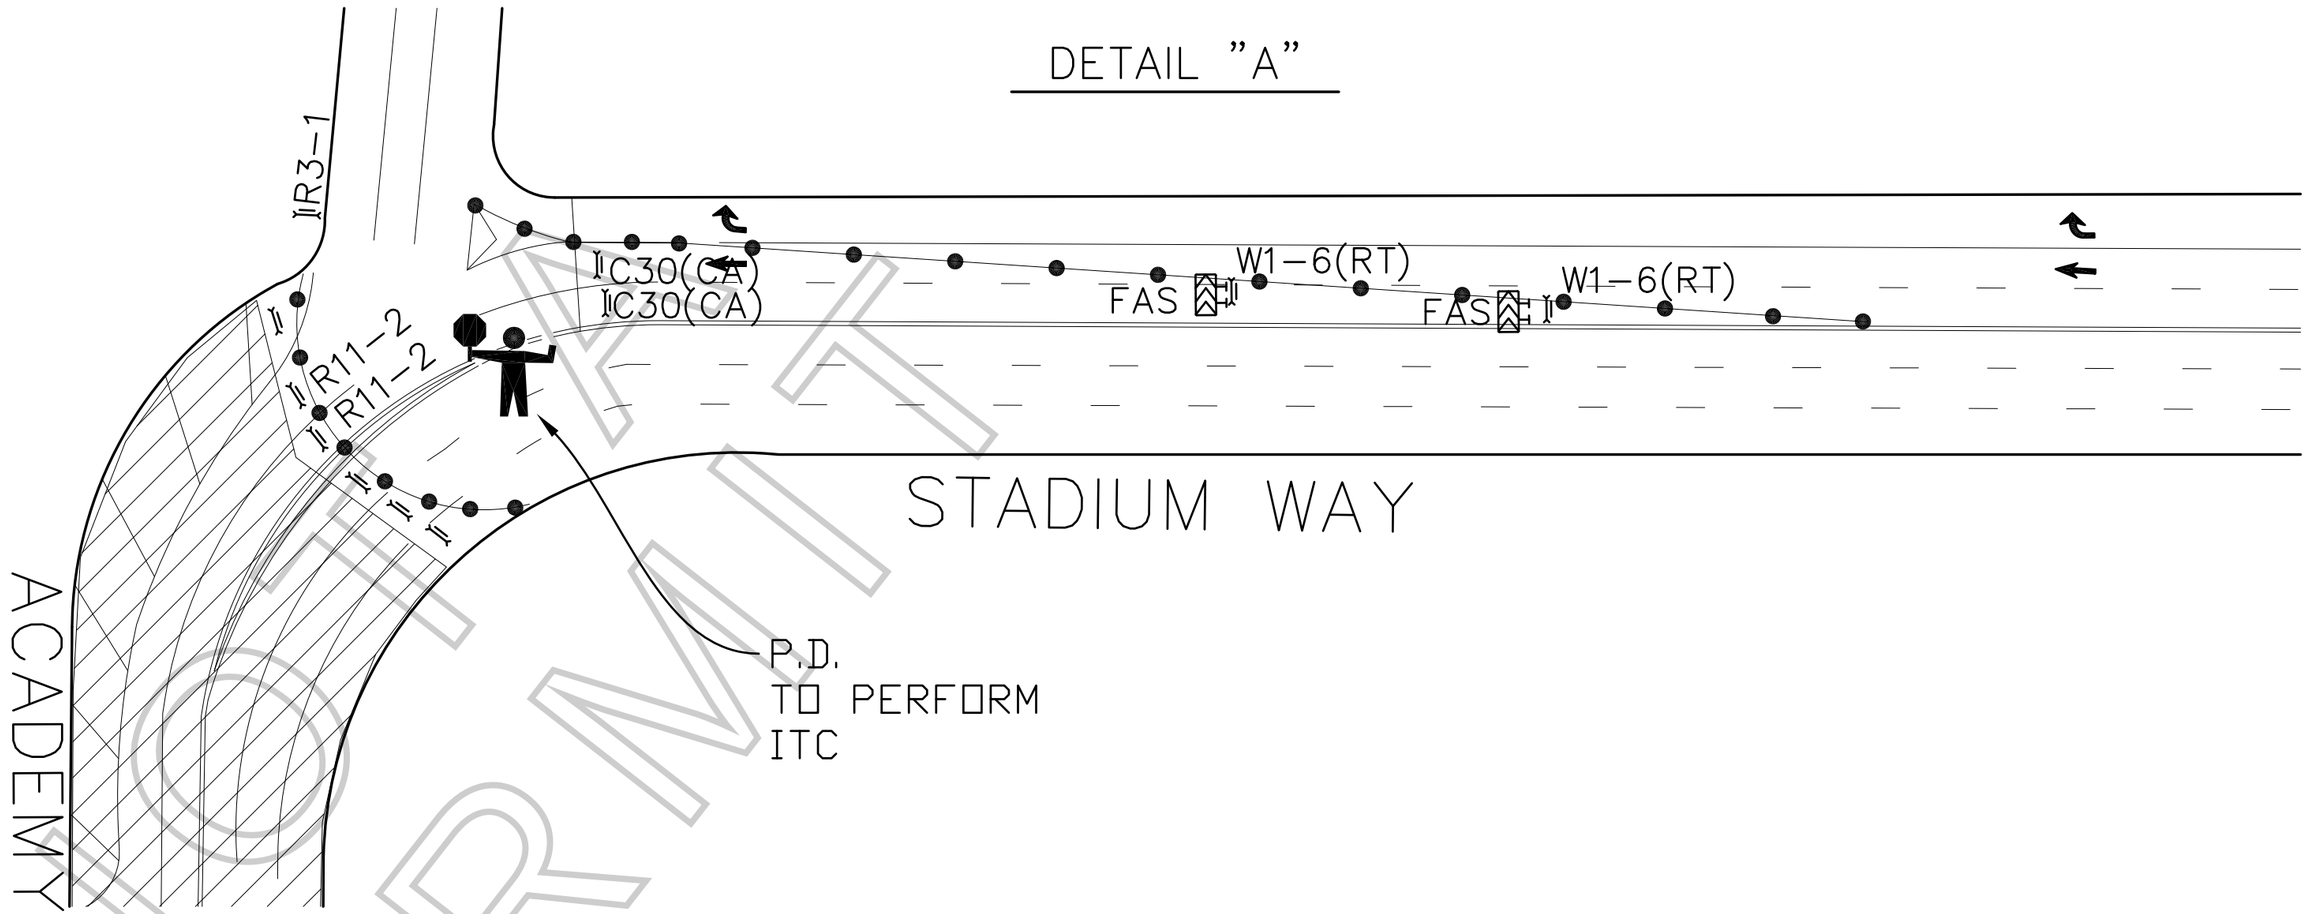

FILM LA COORDINATOR: JASON DEL PAINE
FILM LA PERMIT # F-36307-A

CLOSURE INFO:

FULL CLOSURE ACADEMY RD
STADIUM WAY - ACADEMY RD
2/11, 0900-1700

NEW REMOTE
"ROBDYRDEK"
LOCATIONS CONTACT:
YEA-VONNE KELLY 323.260.4777(4PPS)

LEGEND:

- ADVANCE WARNING SIGN
- SIGN ON TYPE I BARRICADE
- TRAFFIC CONE 28" (REFLECTIVE)
- DETOUR ROUTE
- FLASHING ARROW SIGN (FAS)
- CLOSURE/WORK AREA

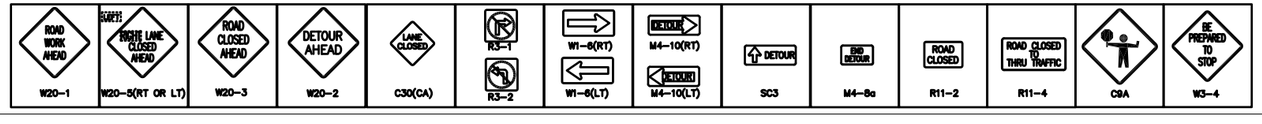

TCP DRAWN BY:
JOHNPAUL LAKE
PACIFIC TRAFFIC CONTROL, INC.
323.981.0600 PH.
LIC # 944488

GENERAL NOTES:

1. ALL SIGNING, STRIPING, AND TRAFFIC CONTROL DEVICES SHALL CONFORM TO THE CURRENT STATE OF CALIFORNIA DEPARTMENT OF TRANSPORTATION (CALTRANS) STANDARD PLANS AND STANDARD SPECIFICATIONS, CALIFORNIA M.U.T.C.D., AND ANY ADDENDUMS THERTO, AND AS SHOWN ON THESE PLANS.
2. THERE SHALL BE NO INTERFERENCE WITH TRAFFIC SIGNALS OR CROSSWALKS.
3. CONES SHALL BE 28" MINIMUM HEIGHT AND SHALL HAVE REFLECTORIZED SLEEVES FOR NIGHT WORK.
4. POLICE SHALL DIRECT TRAFFIC AS NECESSARY.

NOT A PERMIT